PA Exhibit 1: NPS Area of Jurisdiction to be Transferred

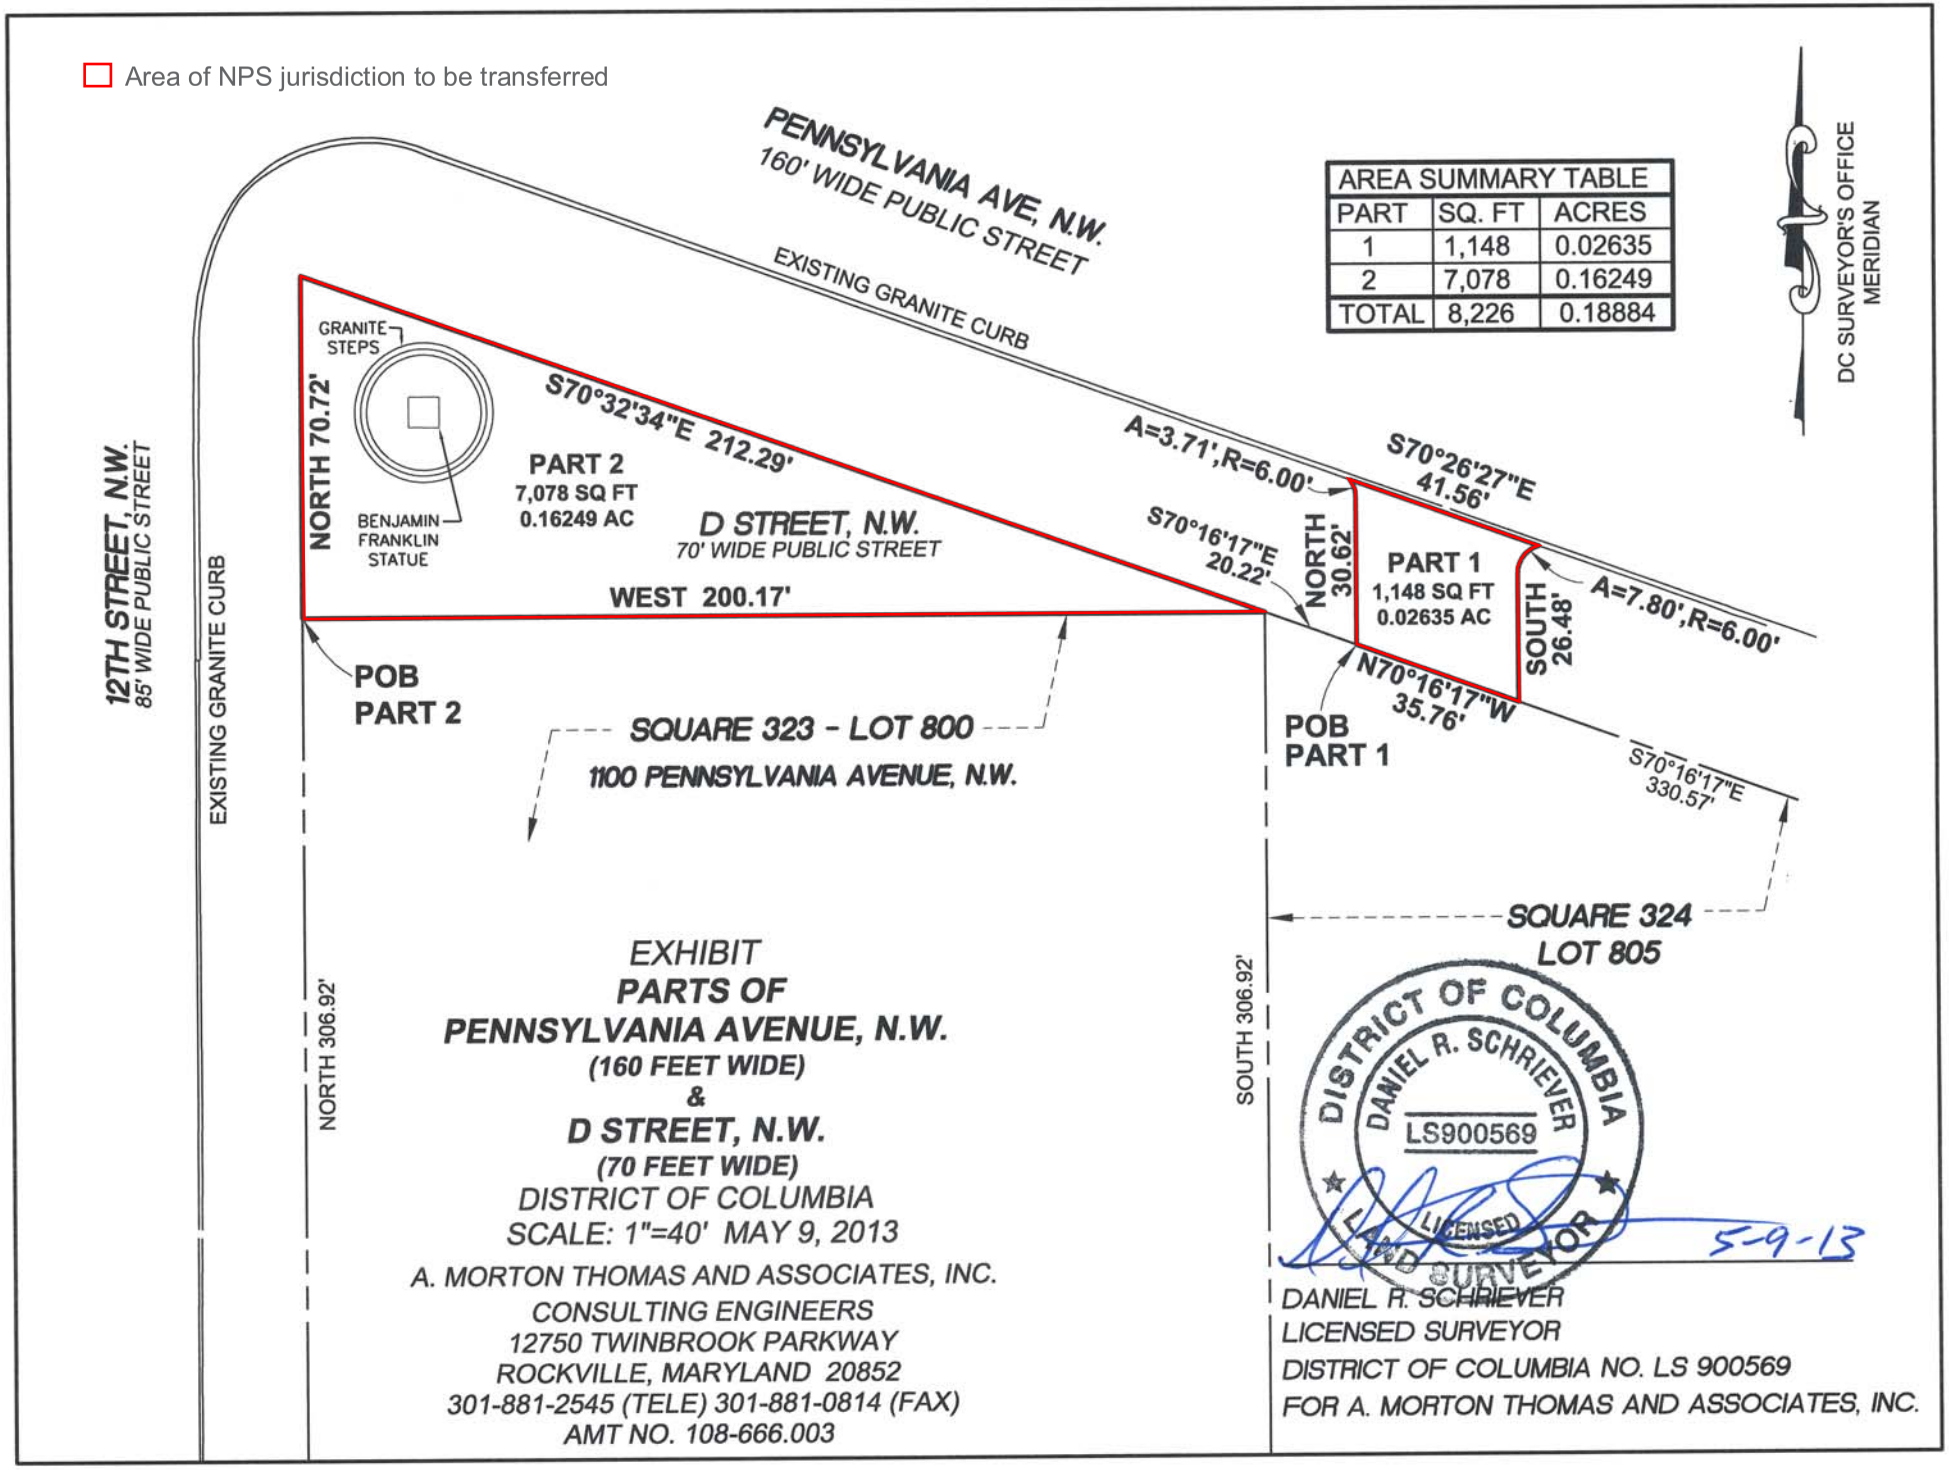

AREA SUMMARY TABLE		
PART	SQ. FT	ACRES
1	1,148	0.02635
2	7,078	0.16249
TOTAL	8,226	0.18884

EXHIBIT
PARTS OF
PENNSYLVANIA AVENUE, N.W.
(160 FEET WIDE)
&
D STREET, N.W.
(70 FEET WIDE)
DISTRICT OF COLUMBIA
SCALE: 1"=40' MAY 9, 2013

A. MORTON THOMAS AND ASSOCIATES, INC.
CONSULTING ENGINEERS
12750 TWINBROOK PARKWAY
ROCKVILLE, MARYLAND 20852
301-881-2545 (TELE) 301-881-0814 (FAX)
AMT NO. 108-666.003

DANIEL R. SCHRIEVER
LICENSED SURVEYOR
DISTRICT OF COLUMBIA NO. LS 900569
FOR A. MORTON THOMAS AND ASSOCIATES, INC.